

18

Section 21, Township 7 North, Range 1 West  
Monroe County, Indiana

SURVEYOR'S REPORT (per I.A.C. 1-12-12)  
Part North half of the Southeast quarter  
Part North half of the Southwest quarter  
all in Section 21, Township 7 North, Range 1 West,  
Monroe County, Indiana.

OWNER: Belvia M. Scroggins (estate)

SOURCE OF TITLE: Sheriff's Deed  
Recorded in Deed Record 239 at pages 272-274

- A. MONUMENTATION:
1. PK Nail found centerline Strain Ridge Road.  
By description Southeast corner Northwest quarter  
of the Southeast quarter Sec.21,T7N,R1W.
  2. 3/4" iron pipe found (0.50' above ground) 25.00  
West of road centerline on R-O-W.
  3. 3/4" iron pipe found (0.50' above ground) 2152.00  
feet West of the Southeast corner of the North-  
west quarter of the Southeast quarter, at the  
Northwest corner of Deed Record 247 at page 494.

- B. DEED DESCRIPTIONS
1. No conflicts were discovered.
  2. North-South and East-West dimensions were used as  
historically recorded.


- C. POSSESSION LINES:
1. Fence along entire South property line.  
Slight meanders due to topography.
  2. No fence on East side of property.
  3. West property line falls on creek.

- D. THEORETICAL UNCERTAINTY OF MEASUREMENTS:
1. Uncertainty due to EDM= 0.50'
  2. Class of Survey= Class C as found in 865 IAC 12.

*Raymond Graham*  
Raymond Graham  
R.P.E. 8409 L.S. 9978 Indiana  
Graham Engineering  
615 W. Kirkwood  
Bloomington, Indiana





PAGE 2

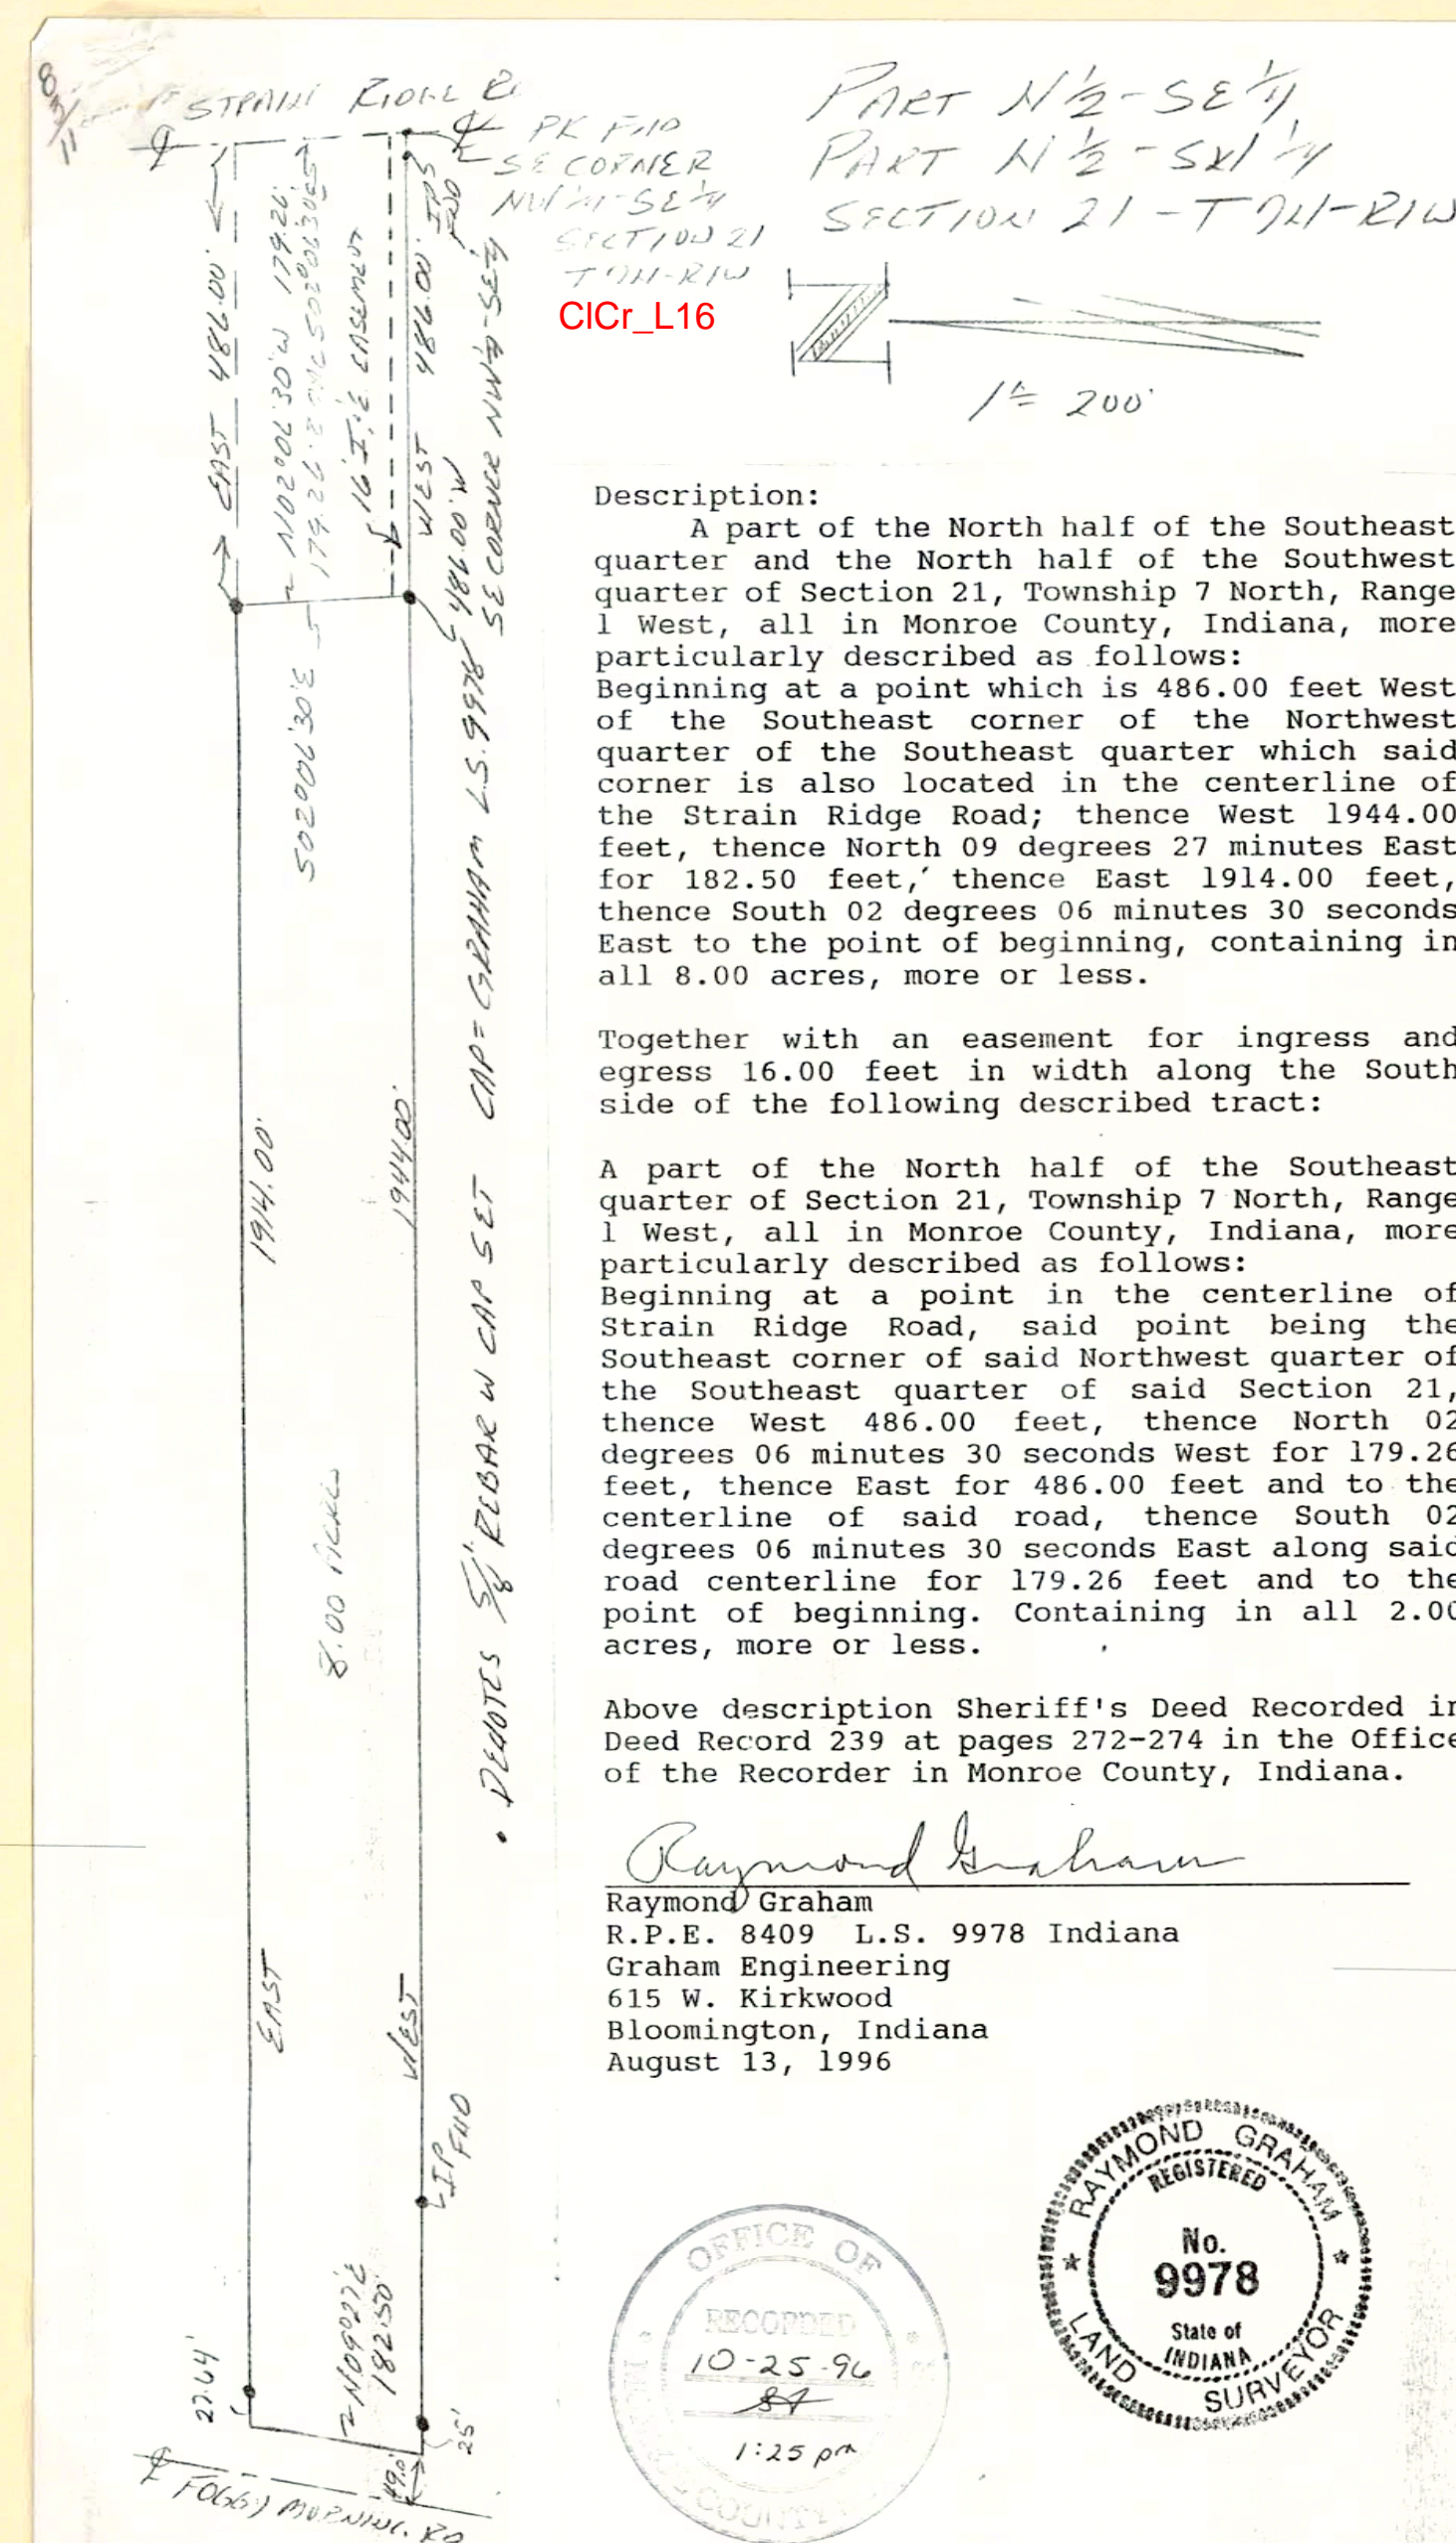

PAGE 1



# LEGAL SURVEY

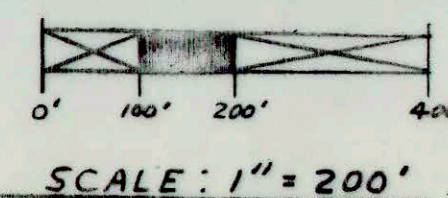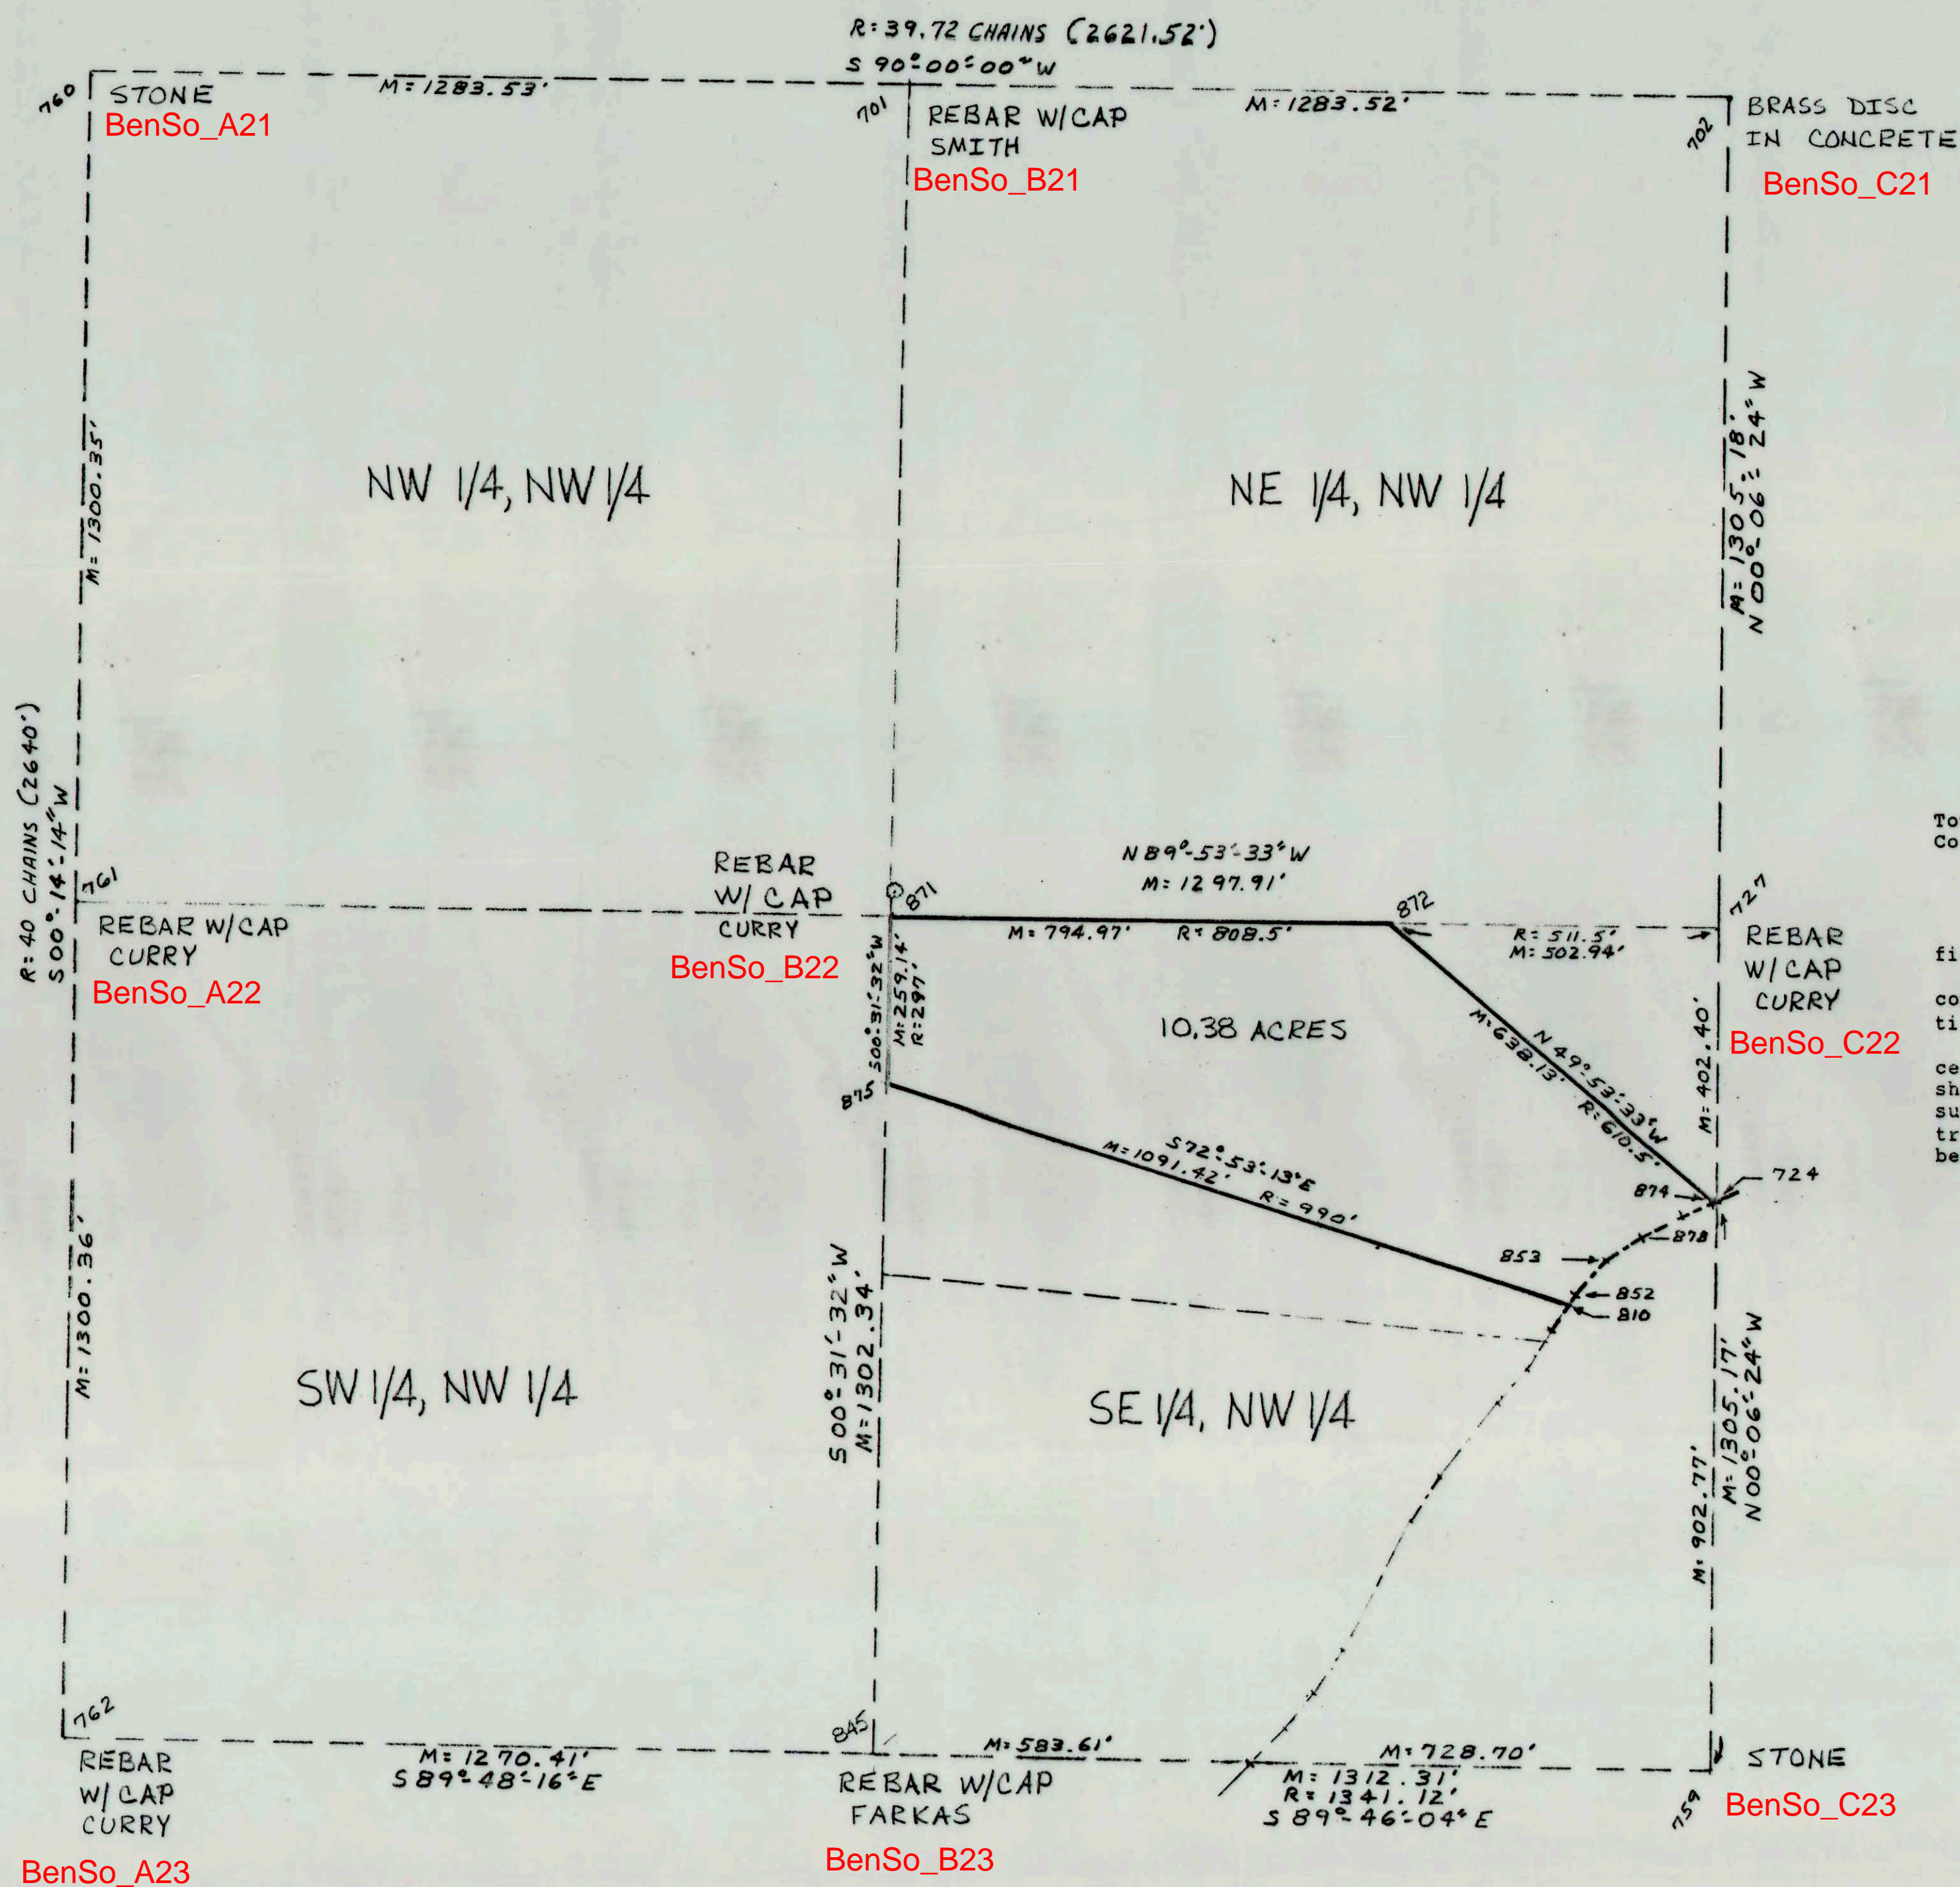

Job No. 020197

The Northwest fractional quarter of Section 31, Township 9 North, Range 1 East, Benton Township, Monroe County, Indiana.

SUBJECT to all rights-of-way and easements.

Evidence of easements has not been located in the field and is not shown on the survey drawing.

This certification does not take into consideration additional facts an accurate and correct title search and/or examination might disclose.

Subject to the above reservations, I hereby certify that the survey work performed on the project shown hereon was performed by me or under my direct supervision and control, and that all information is true and correct to the best of my knowledge and belief.

Certified this 12<sup>th</sup> day of September, 1997.

*Douglas R. Curry*  
Douglas R. Curry (Indiana L.S. No. 890006)  
621 N. College Ave.  
Bloomington, IN 47404  
812-332-9037

